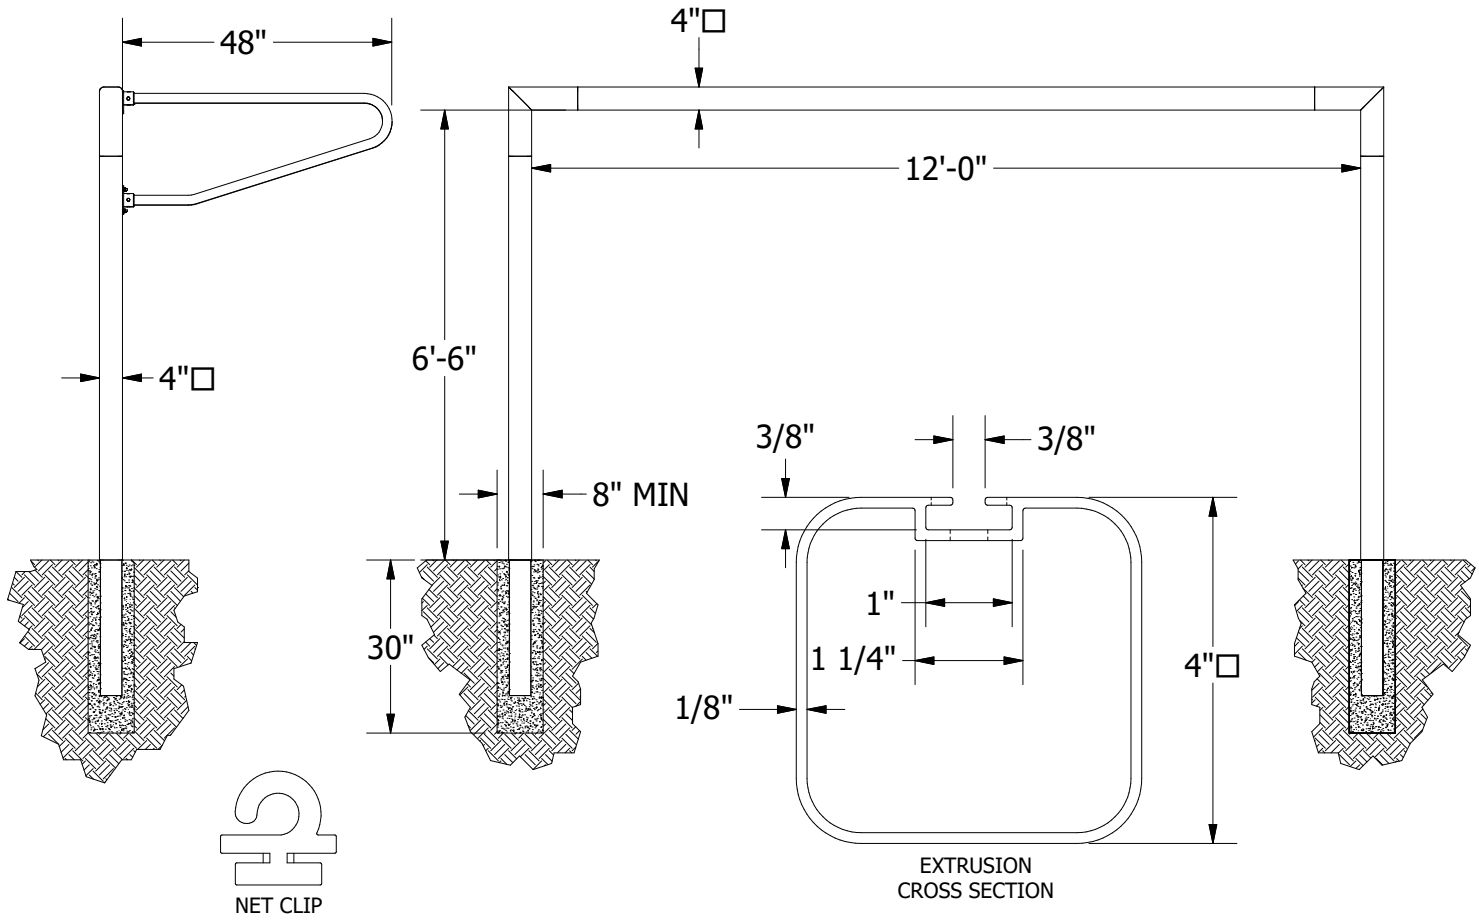

Face of goal shall be constructed of 4" square aluminum extrusions with a minimum 3/4" corner radii for safety and a minimum 1/8" wall thickness. Extrusions shall have a net track extruded in the rear face to allow net attachment using specially designed clips included with each system. European style backstay and competition nets are included in goal. Goal shall have a 12' wide and 6 1/2' high opening. Design shall allow for 24" of upright to be permanently buried in a 30" deep footing or installed in optional SC44S ground sleeves. Additional standard features shall include molded plastic net attachment clips, 4mm white nets, net zip ties and ground stakes. All components shall be finished with a textured white polyester powder coated finish. Goals shall carry a 5-year limited warranty. Goal shall be shipped in multiple pieces,and require onsite assembly.Installation to be completed in accordance to manufacturer's instructions. Do not scale drawings. System shall weigh approximately 280#/pair.

PRODUCT SPECIFICATION

SC1265IGA 4" SQUARE SHOOTOUT™ ALUMINUM PERMANENT/SEMI PERMANENT SOCCER GOALS

REVISED 6/30/22 L.M.

603 L Street, Lincoln, NE 68508 - Phone: (800) 247-7668 - Fax: (800) 638-0698 - www.ipibybison.com - sales@ipibybison.com